

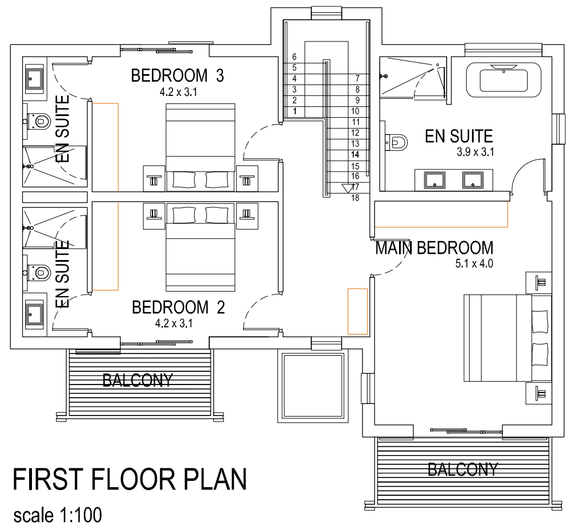


FIRST FLOOR PLAN


scale 1:100

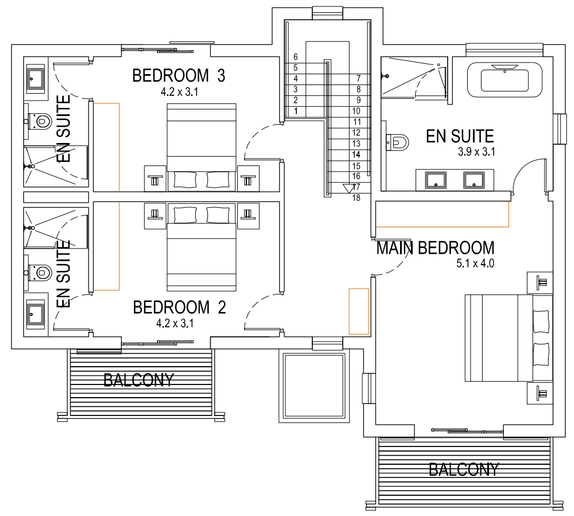

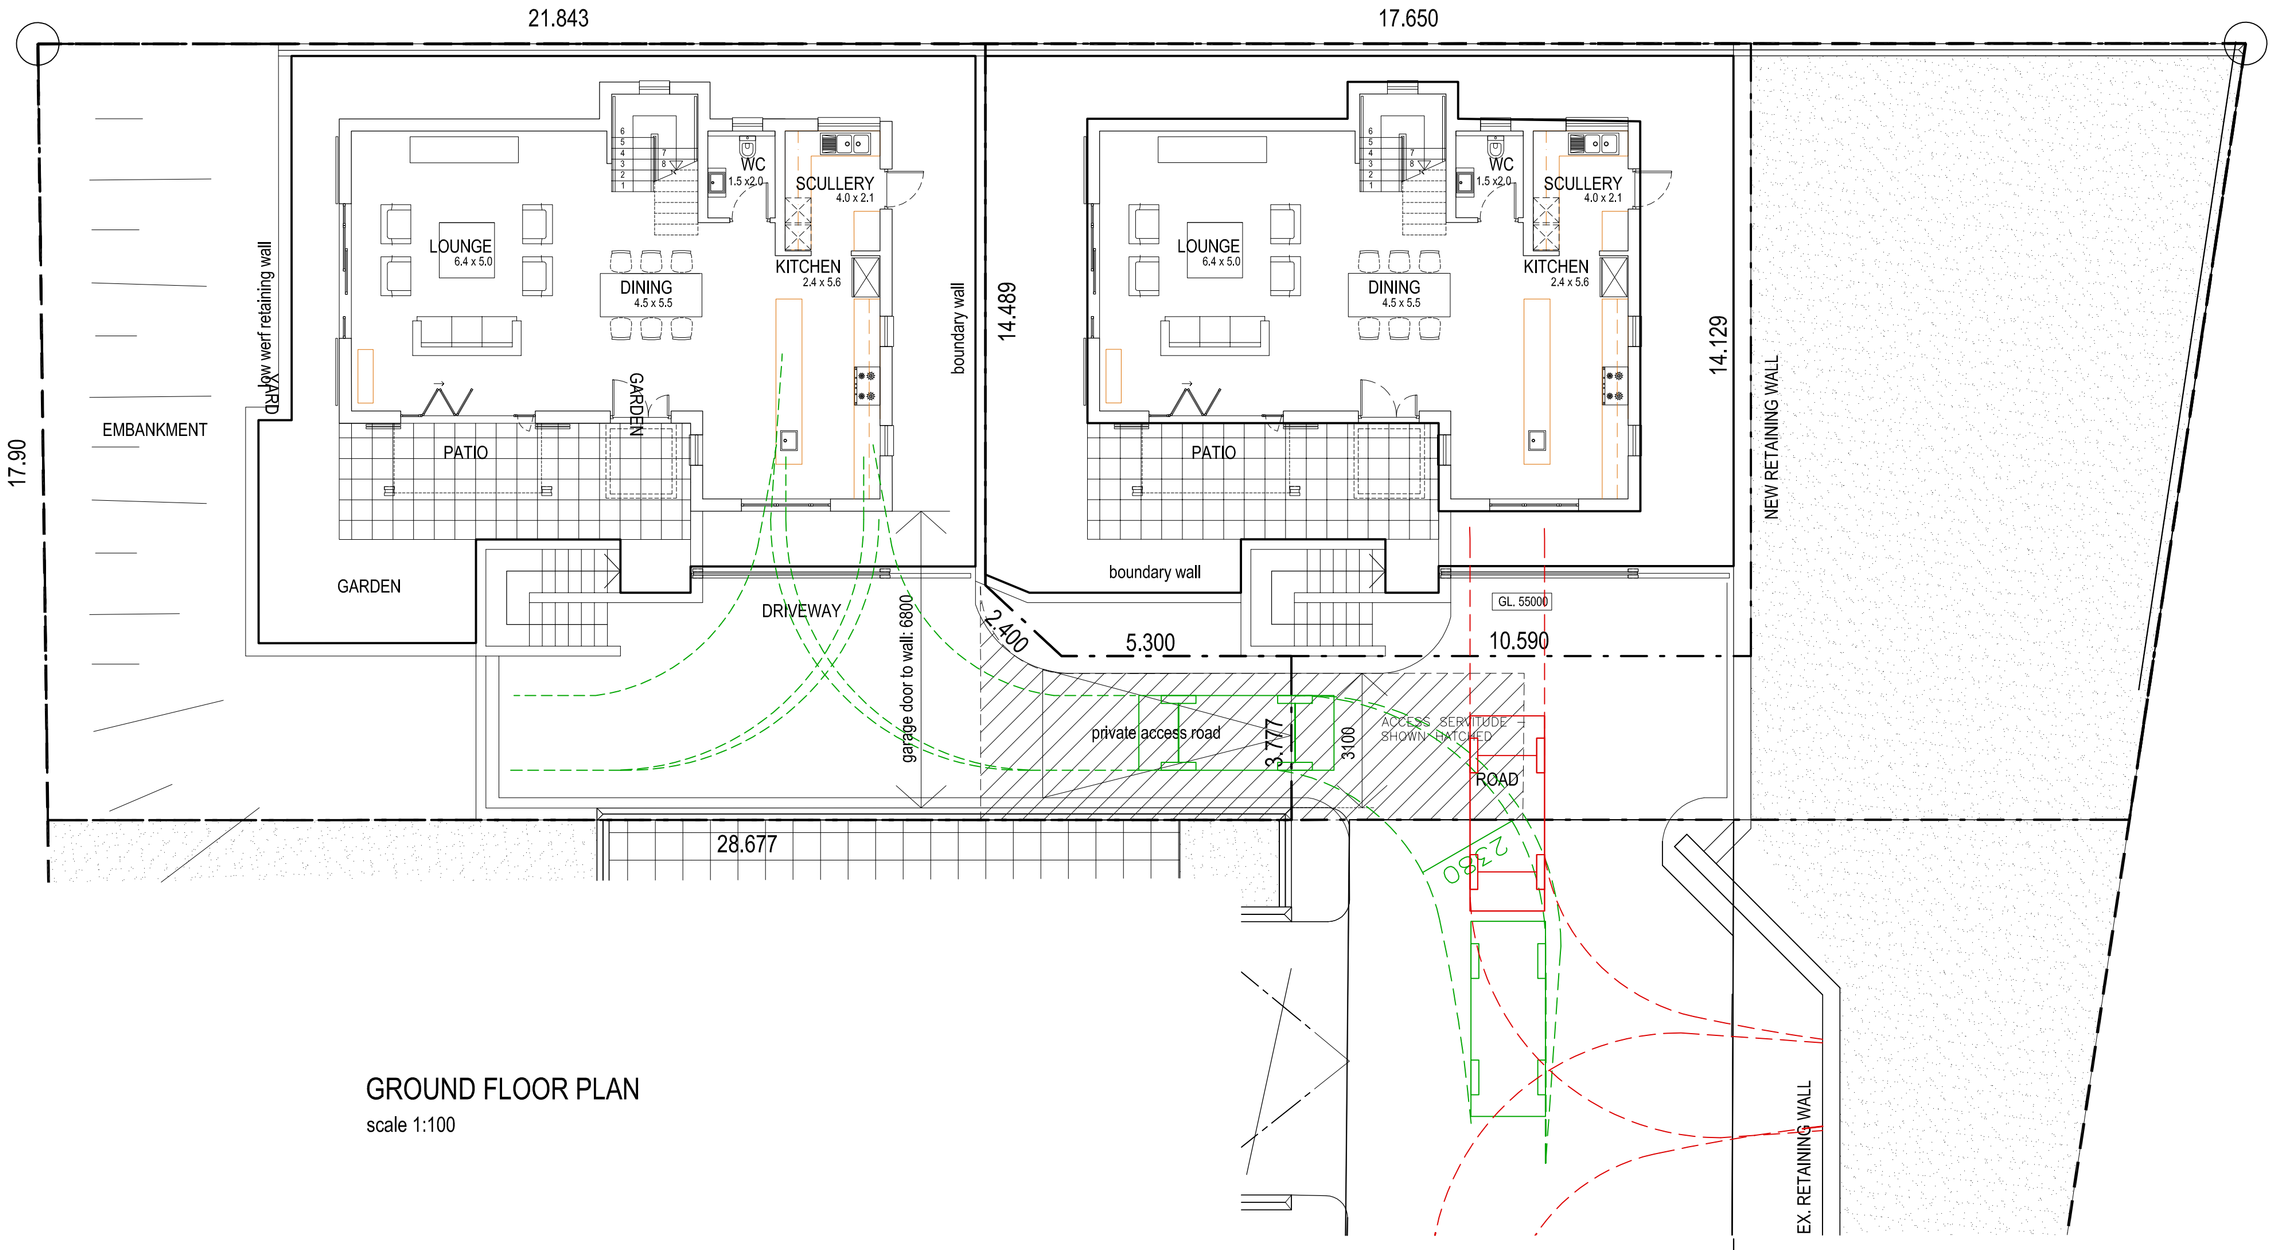

GROUND FLOOR PLAN

scale 1:100

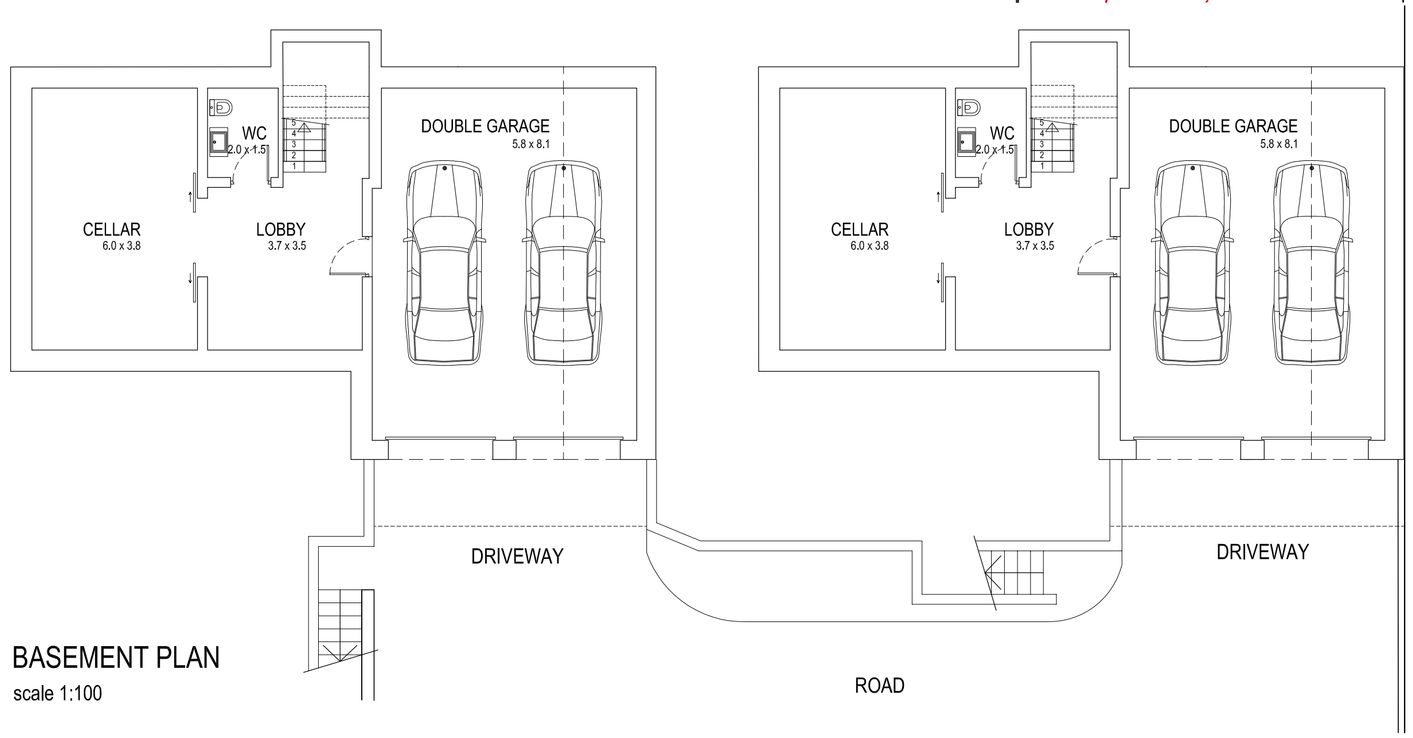

BASEMENT PLAN

scale 1:100

NOTES

- THE DESIGN ON THIS DRAWING IS COPYRIGHT AND REMAINS THE PROPERTY OF THE ARCHITECT.
- ALL WORK IS TO BE CARRIED OUT IN ACCORDANCE WITH THE N.B.R. SABS 0400 AND LOCAL AUTHORITY REGULATIONS.
- ALL DIMENSIONS AND LEVELS ARE TO BE CHECKED ON SITE BEFORE WORK IS PUT IN HAND.
- ANY DISCREPANCIES ARE TO BE IMMEDIATELY REPORTED TO THE ARCHITECT
- THE DRAWING MAY NOT BE SCALED.

REV No.	DATE	DESCRIPTION	NAME
2	2016-02-18	SDP COUNCIL SUBMISSION	DT

H.O.A. .....

NOTES

NORTH POINT

dhk Architects (Pty) Ltd
6th Flr, DeWATERKANT CENTRE
No. 9 SOMERSET ROAD
CAPE TOWN 8001
TEL + 27 (0) 21 421 6803
FAX + 27 (0) 21 421 0670
e-mail architects@dhk.co.za
REG No 98 / 20807 / 07

PROJECT

PROPOSED NIEUWE STEENBERG HOUSING
ERF: 13449

CLIENT

NIEUWE STEENBERG DEVELOPMENT COMPANY (PTY) LTD.

DRAWING

SITE DEVELOPMENT PLAN

PLANS
UNIT 29A&B

PROJECT NUMBER	DRAWING NUMBER	REVISION	PLOT DATE
07062	29A&B_sdp	2	2016-02-18

SKETCH	COUNCIL	*	INFORMATION ONLY	CONSTRUCTION

SCALE	DWG DATE	DRAWN	CHECKED
A1-1:100	14/05/2015	DT	DT