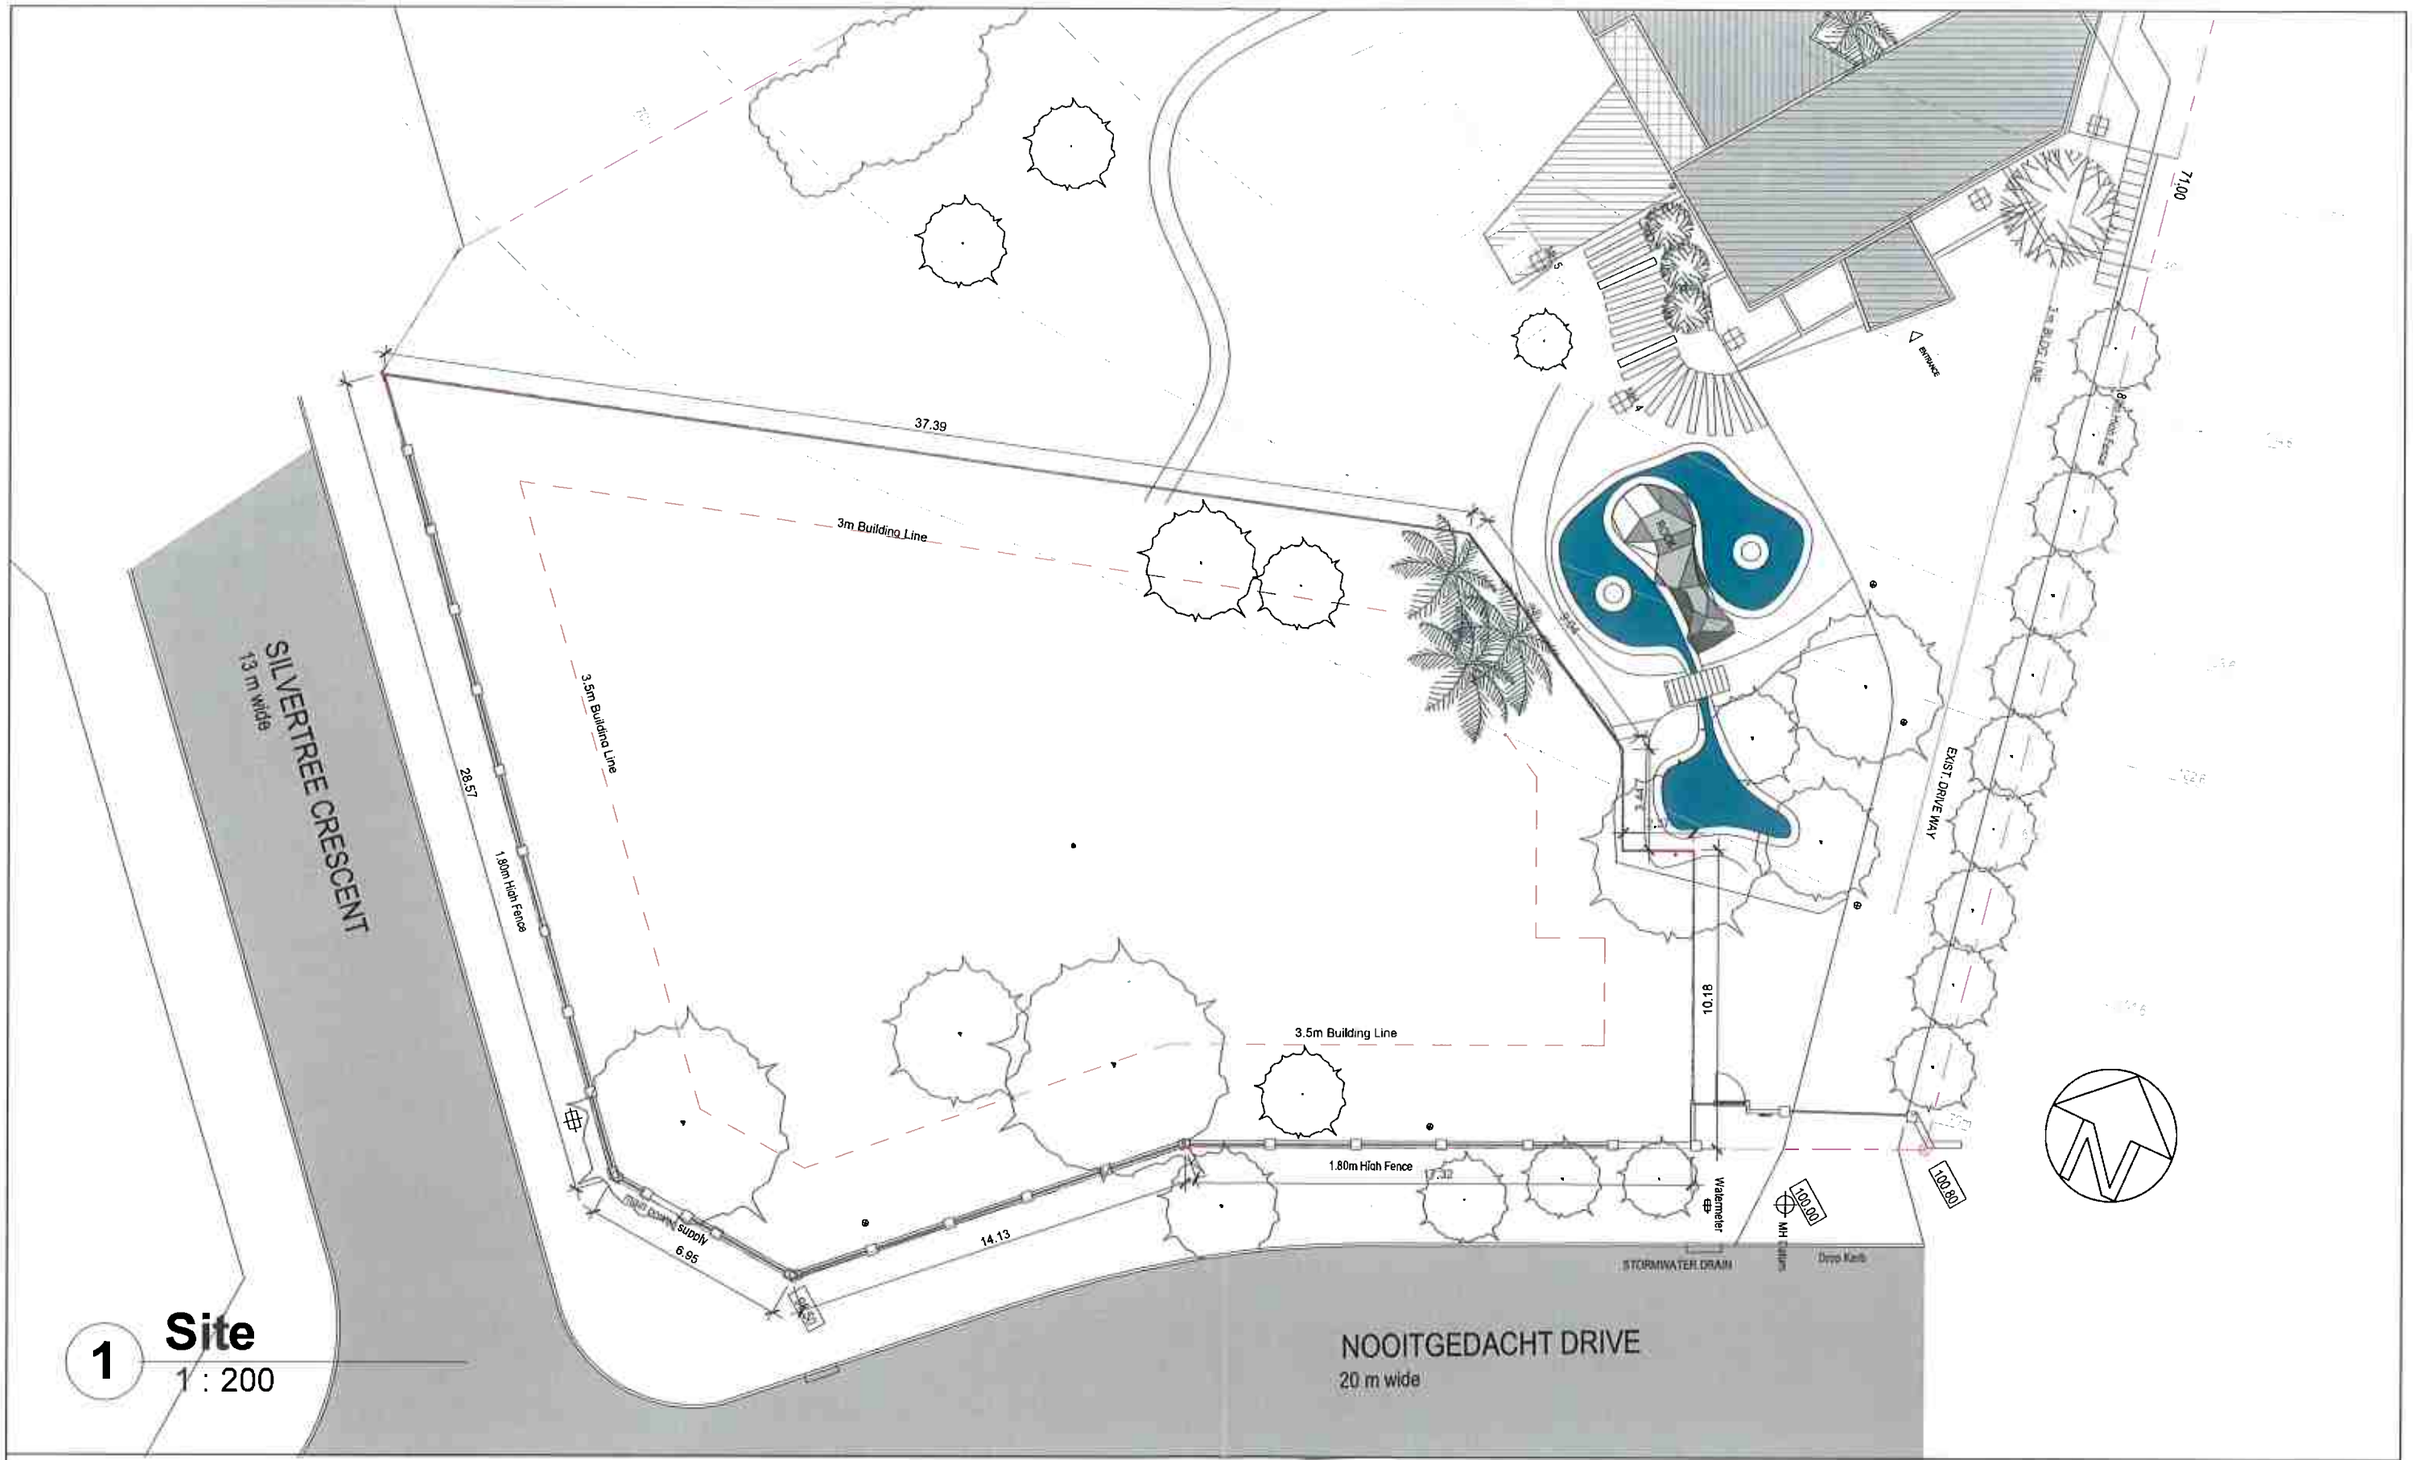


1 **Site**
1 : 200

No.	Revision Description	Date

architect:
Peter Müller,Dipl.Ing.,Ing.(grad),Pr.Arch.(SACAP)7381,CIA
37 Nooitgedacht Drive, Hout Bay, 7806, South Africa
Tel.021-7900913, e-Mail: info@studio4architects.co.za

STUDIO4

CODE	STATUS	SUITABILITY DESCRIPTION	PURPOSE OF ISSUE

PROJECT

SHEET
Site Plan

CLIENT

Date	Project number	Scale (@ A3)
Issue Date	12-050-2020	1 : 200
Drawn by: S4	DRAWING NUMBER: de-01	REV
Checked by: Checker		