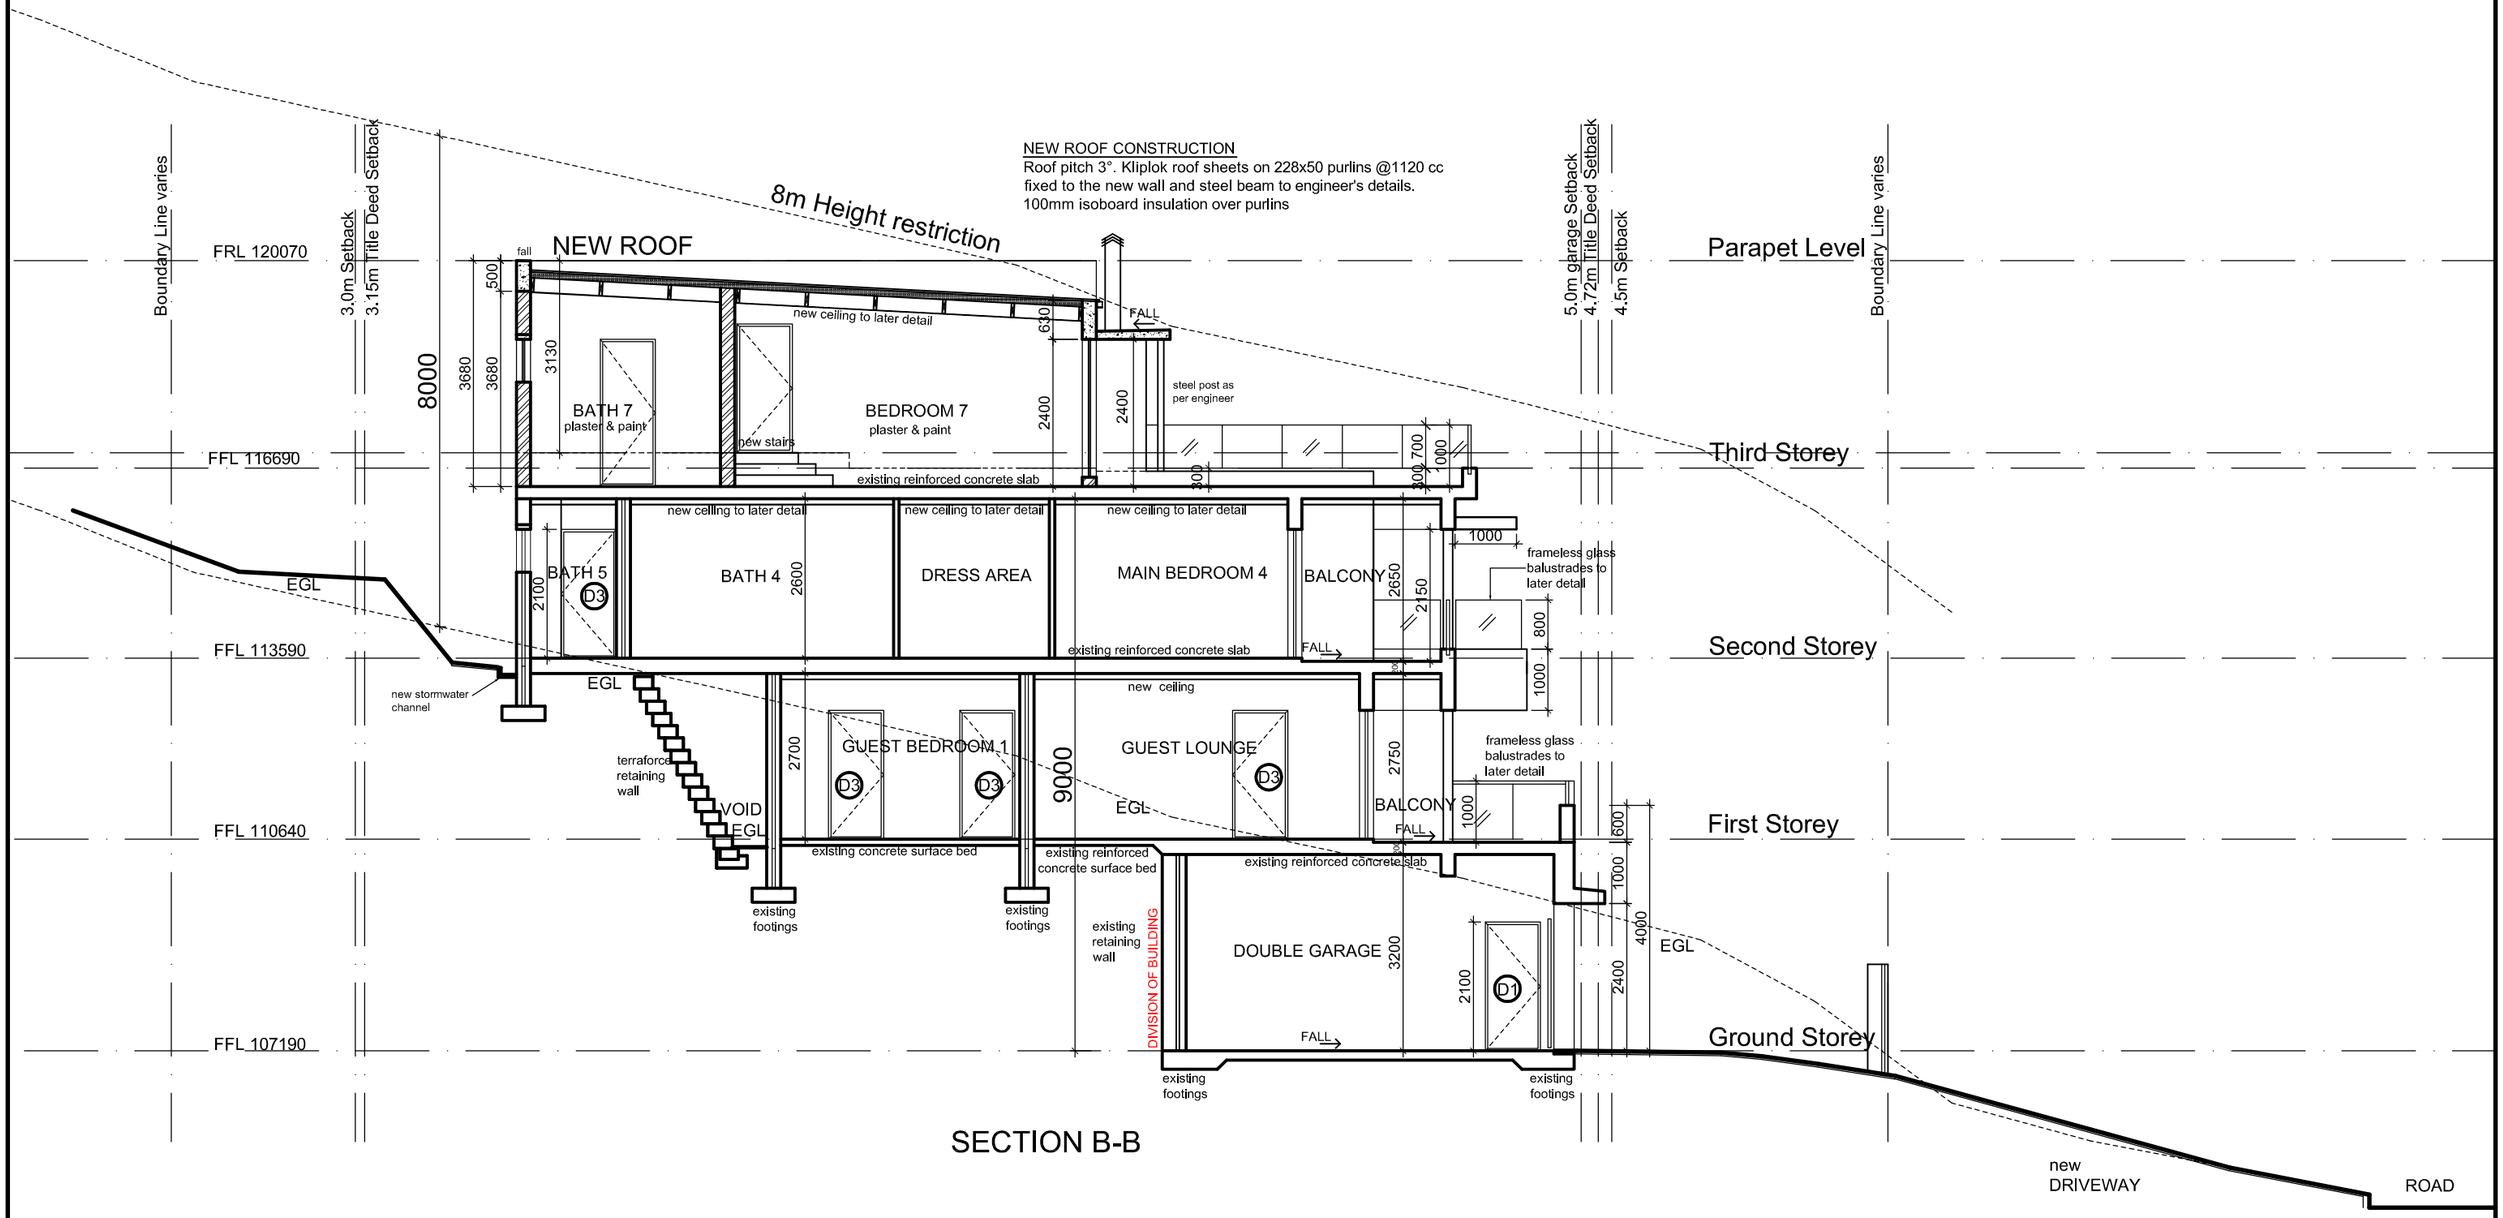


SECTION B-B

**GENERAL NOTES:**


THOMAS GEH ARCHITECT
SACAP REG. No. 5036
P O BOX 161, WOODSTOCK, 7915
TEL: (021) 465 6784 FAX: (086) 273 2537
WEB: www.thomas-geh-architects.co.za E-MAIL: geh@iafrica.com


Client/ Property Address
HOUSE RUPPRICH
26 LLANDUDNO ROAD,
ERF 1945 LLANDUDNO

Project Description
WORKING DRAWING
SECTION B-B

Class of Building
OCCUPANCY H4
ALTERATIONS & ADDITIONS TO DWELLING

| | | | |
|---|---|---|---|
| Job No. | 426 | Date: | 18.06.2015 |
| Dwg No. | 309wd | Scale | 1:100 |
| Rev. | C | Drawn: | BH |