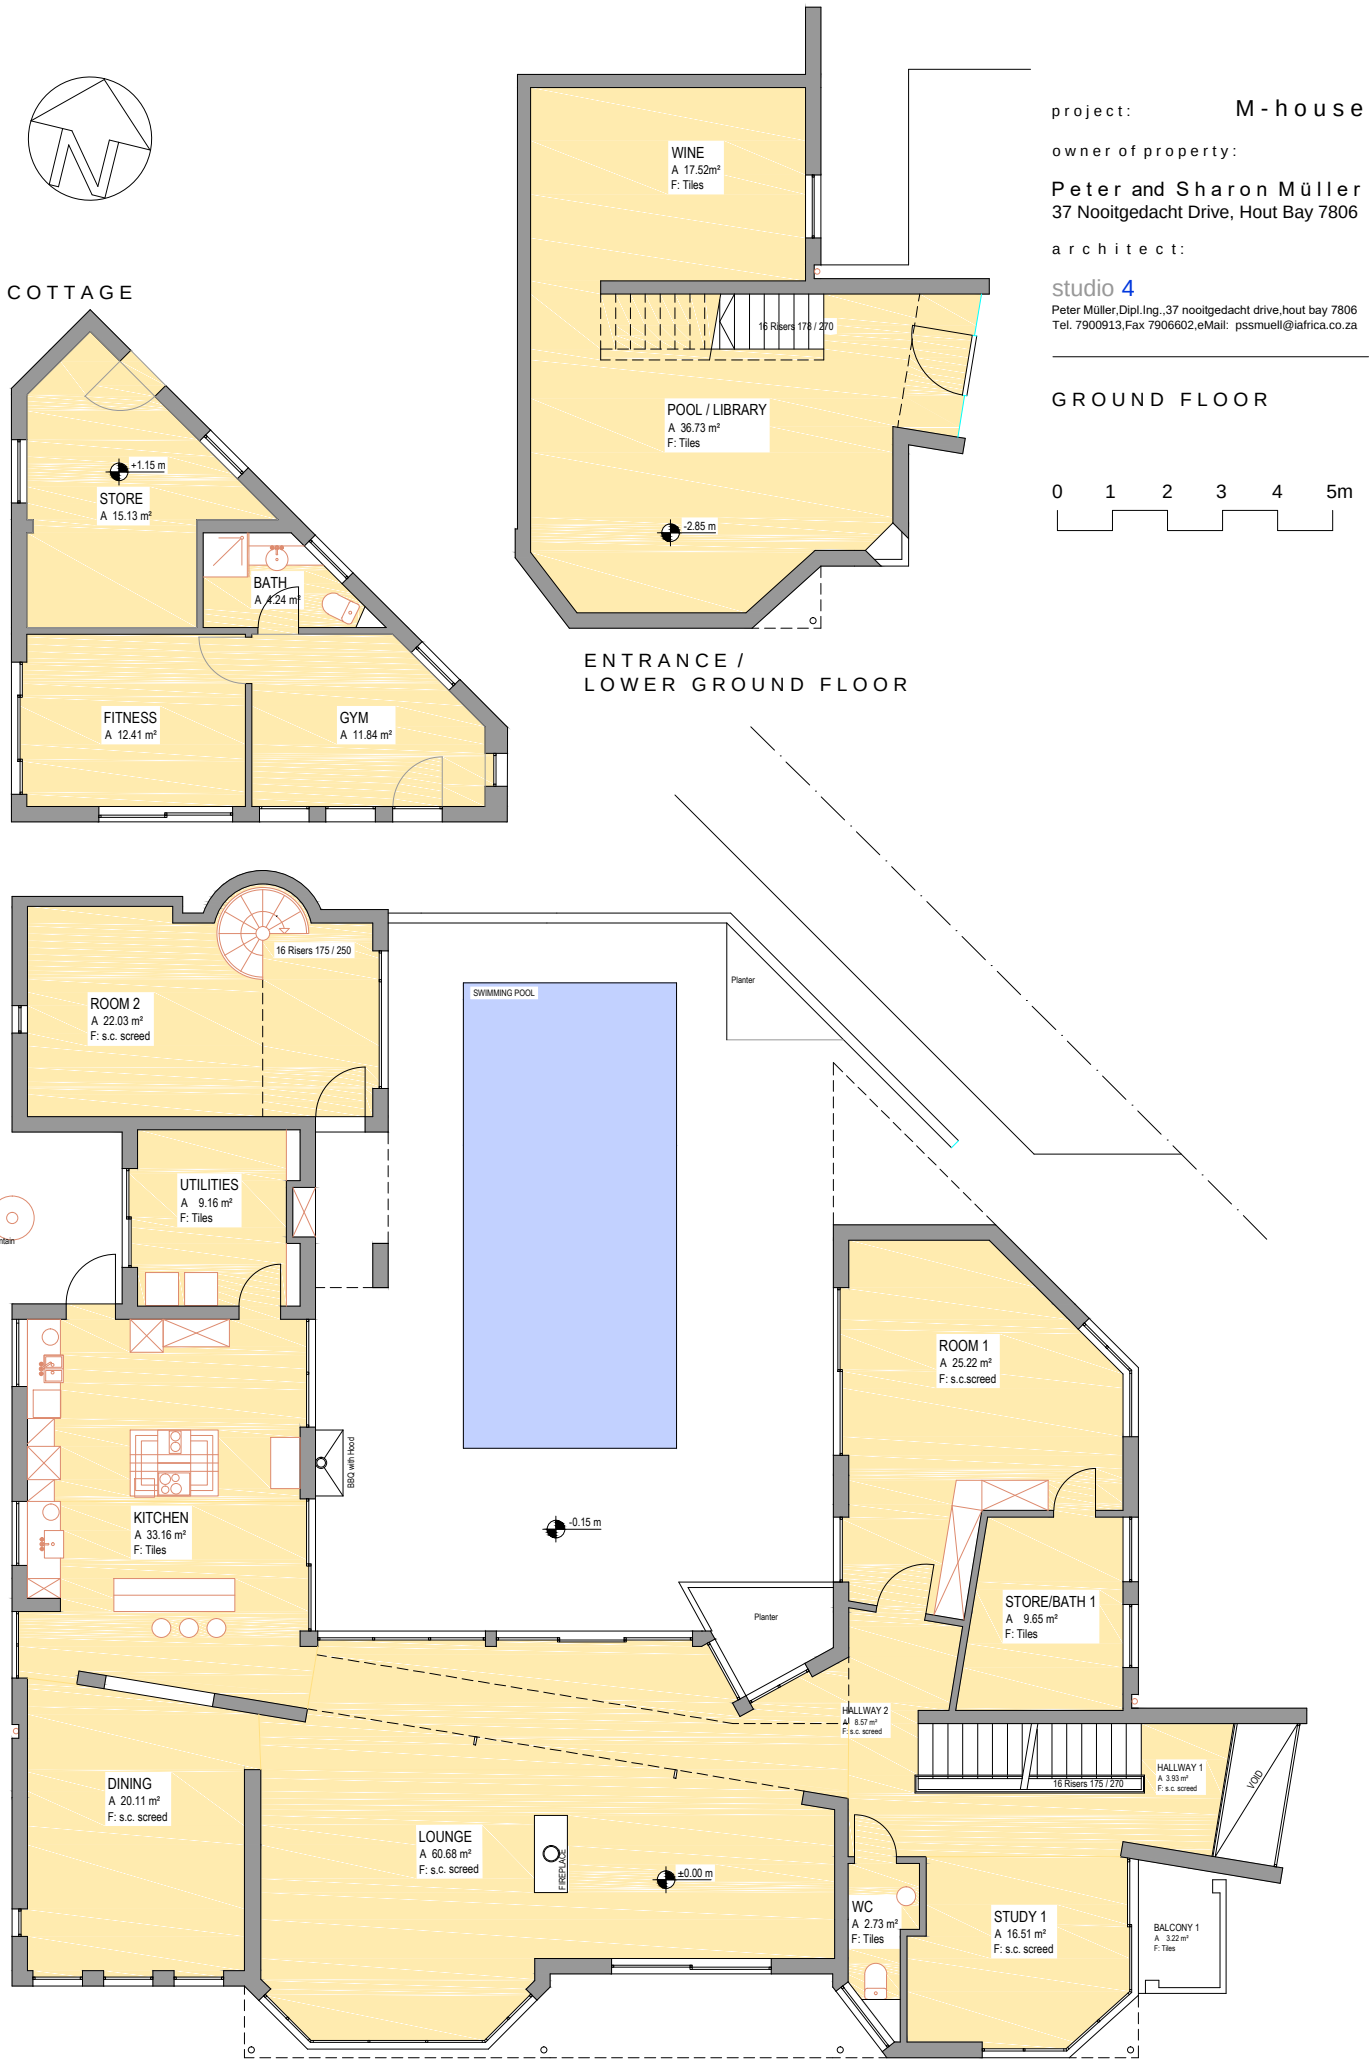


project: M-house

owner of property:

Peter and Sharon Müller
37 Nooitgedacht Drive, Hout Bay 7806

architect:

studio 4
Peter Müller,Dipl.Ing.,37 nooitgedacht drive,hout bay 7806
Tel. 7900913,Fax 7906602,eMail: pssmuell@iafrica.co.za

GROUND FLOOR

0 1 2 3 4 5m